


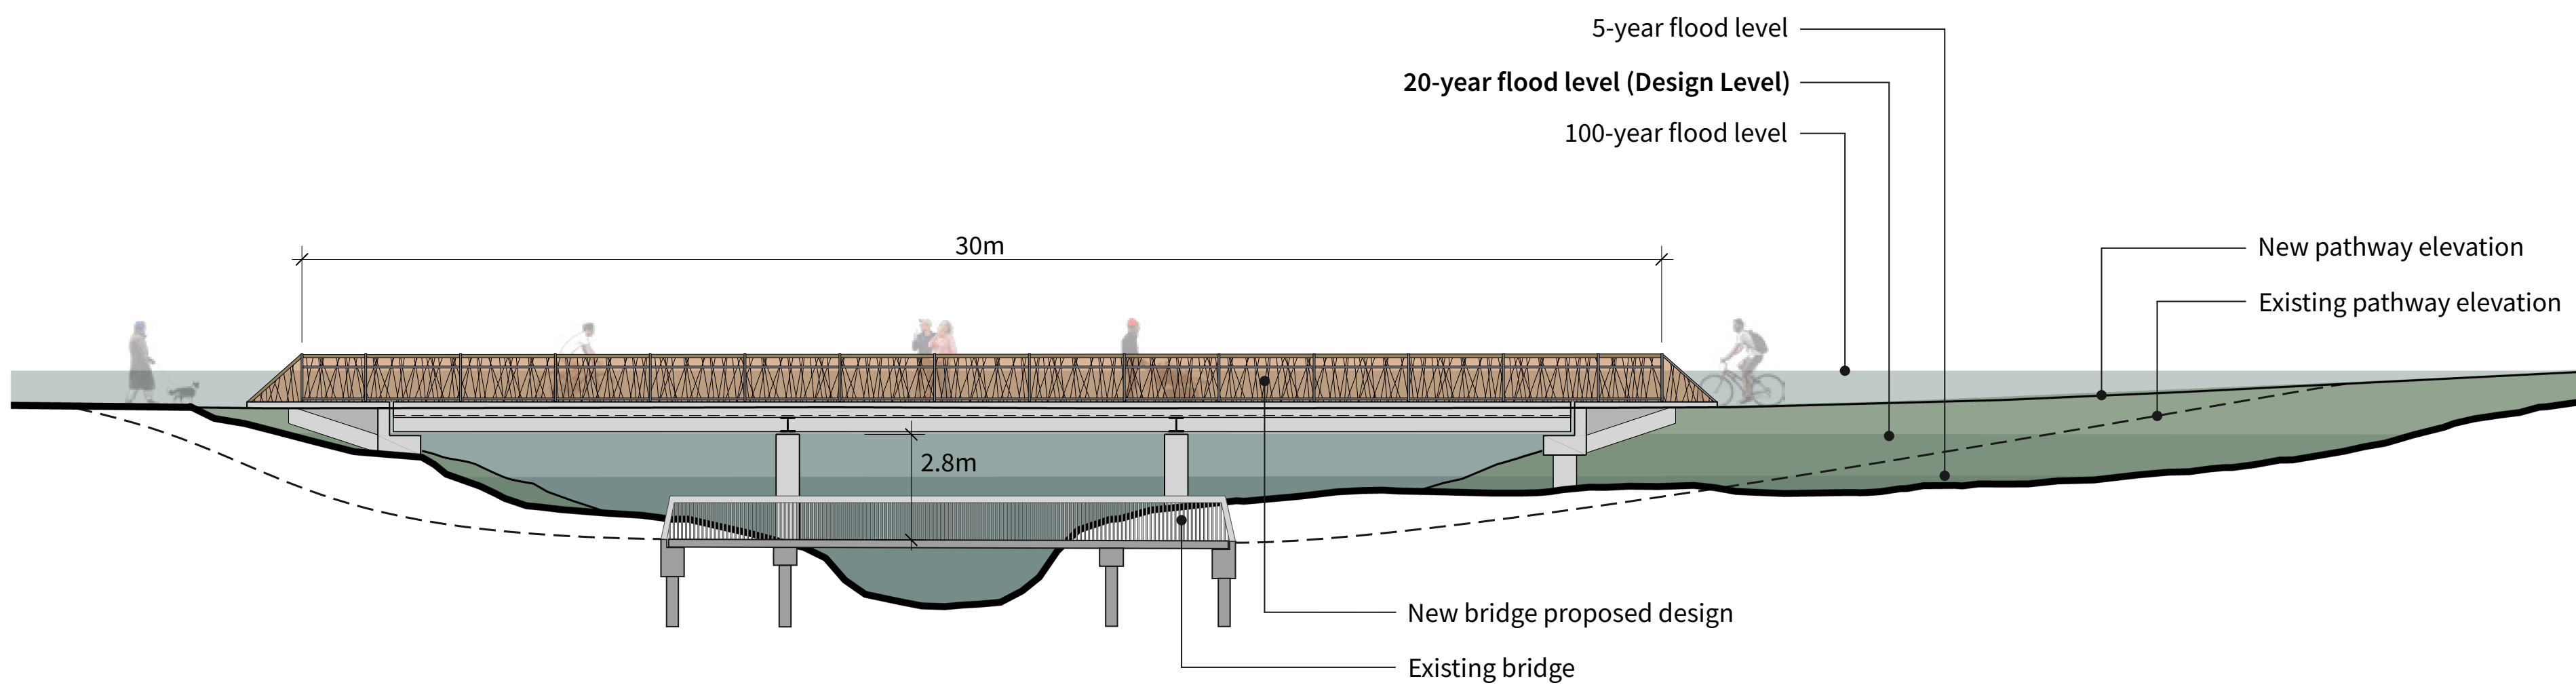


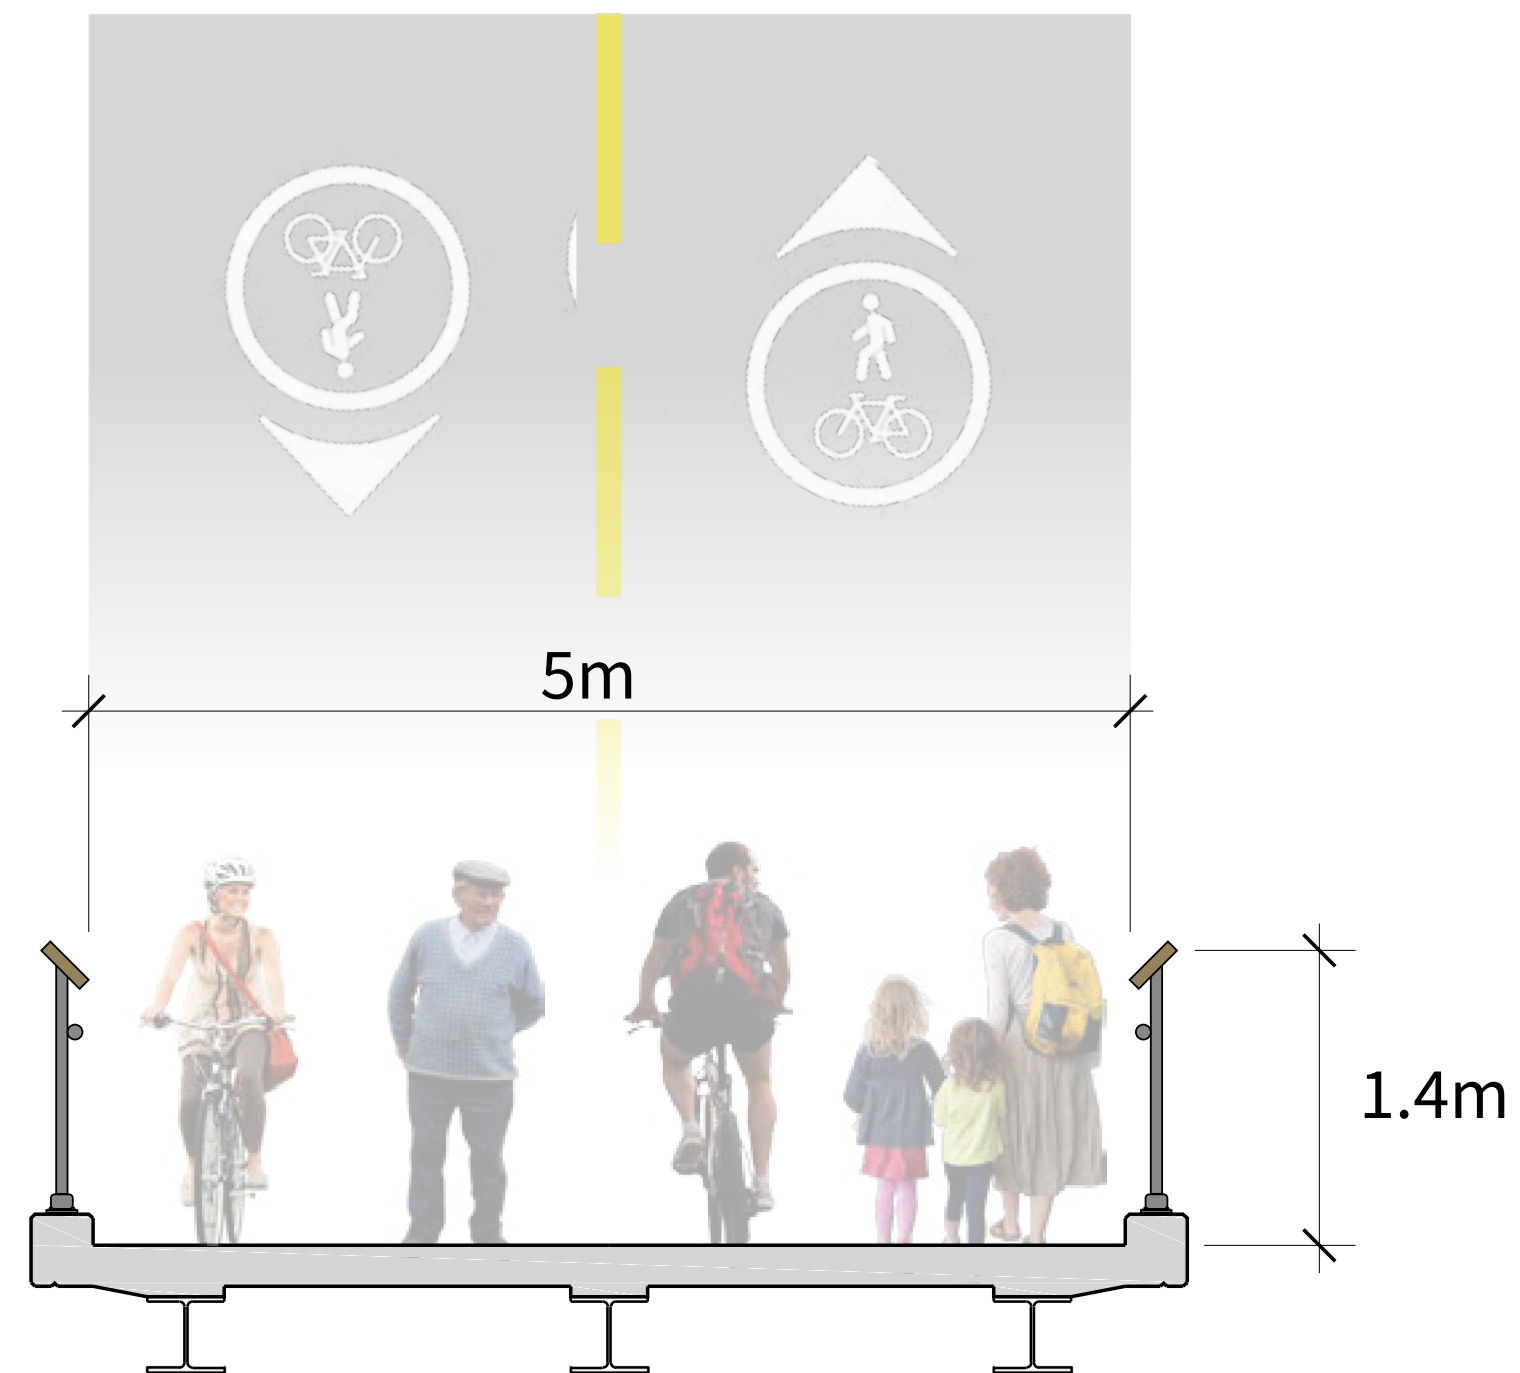

Elevation C-C: Existing and new bridge height comparison

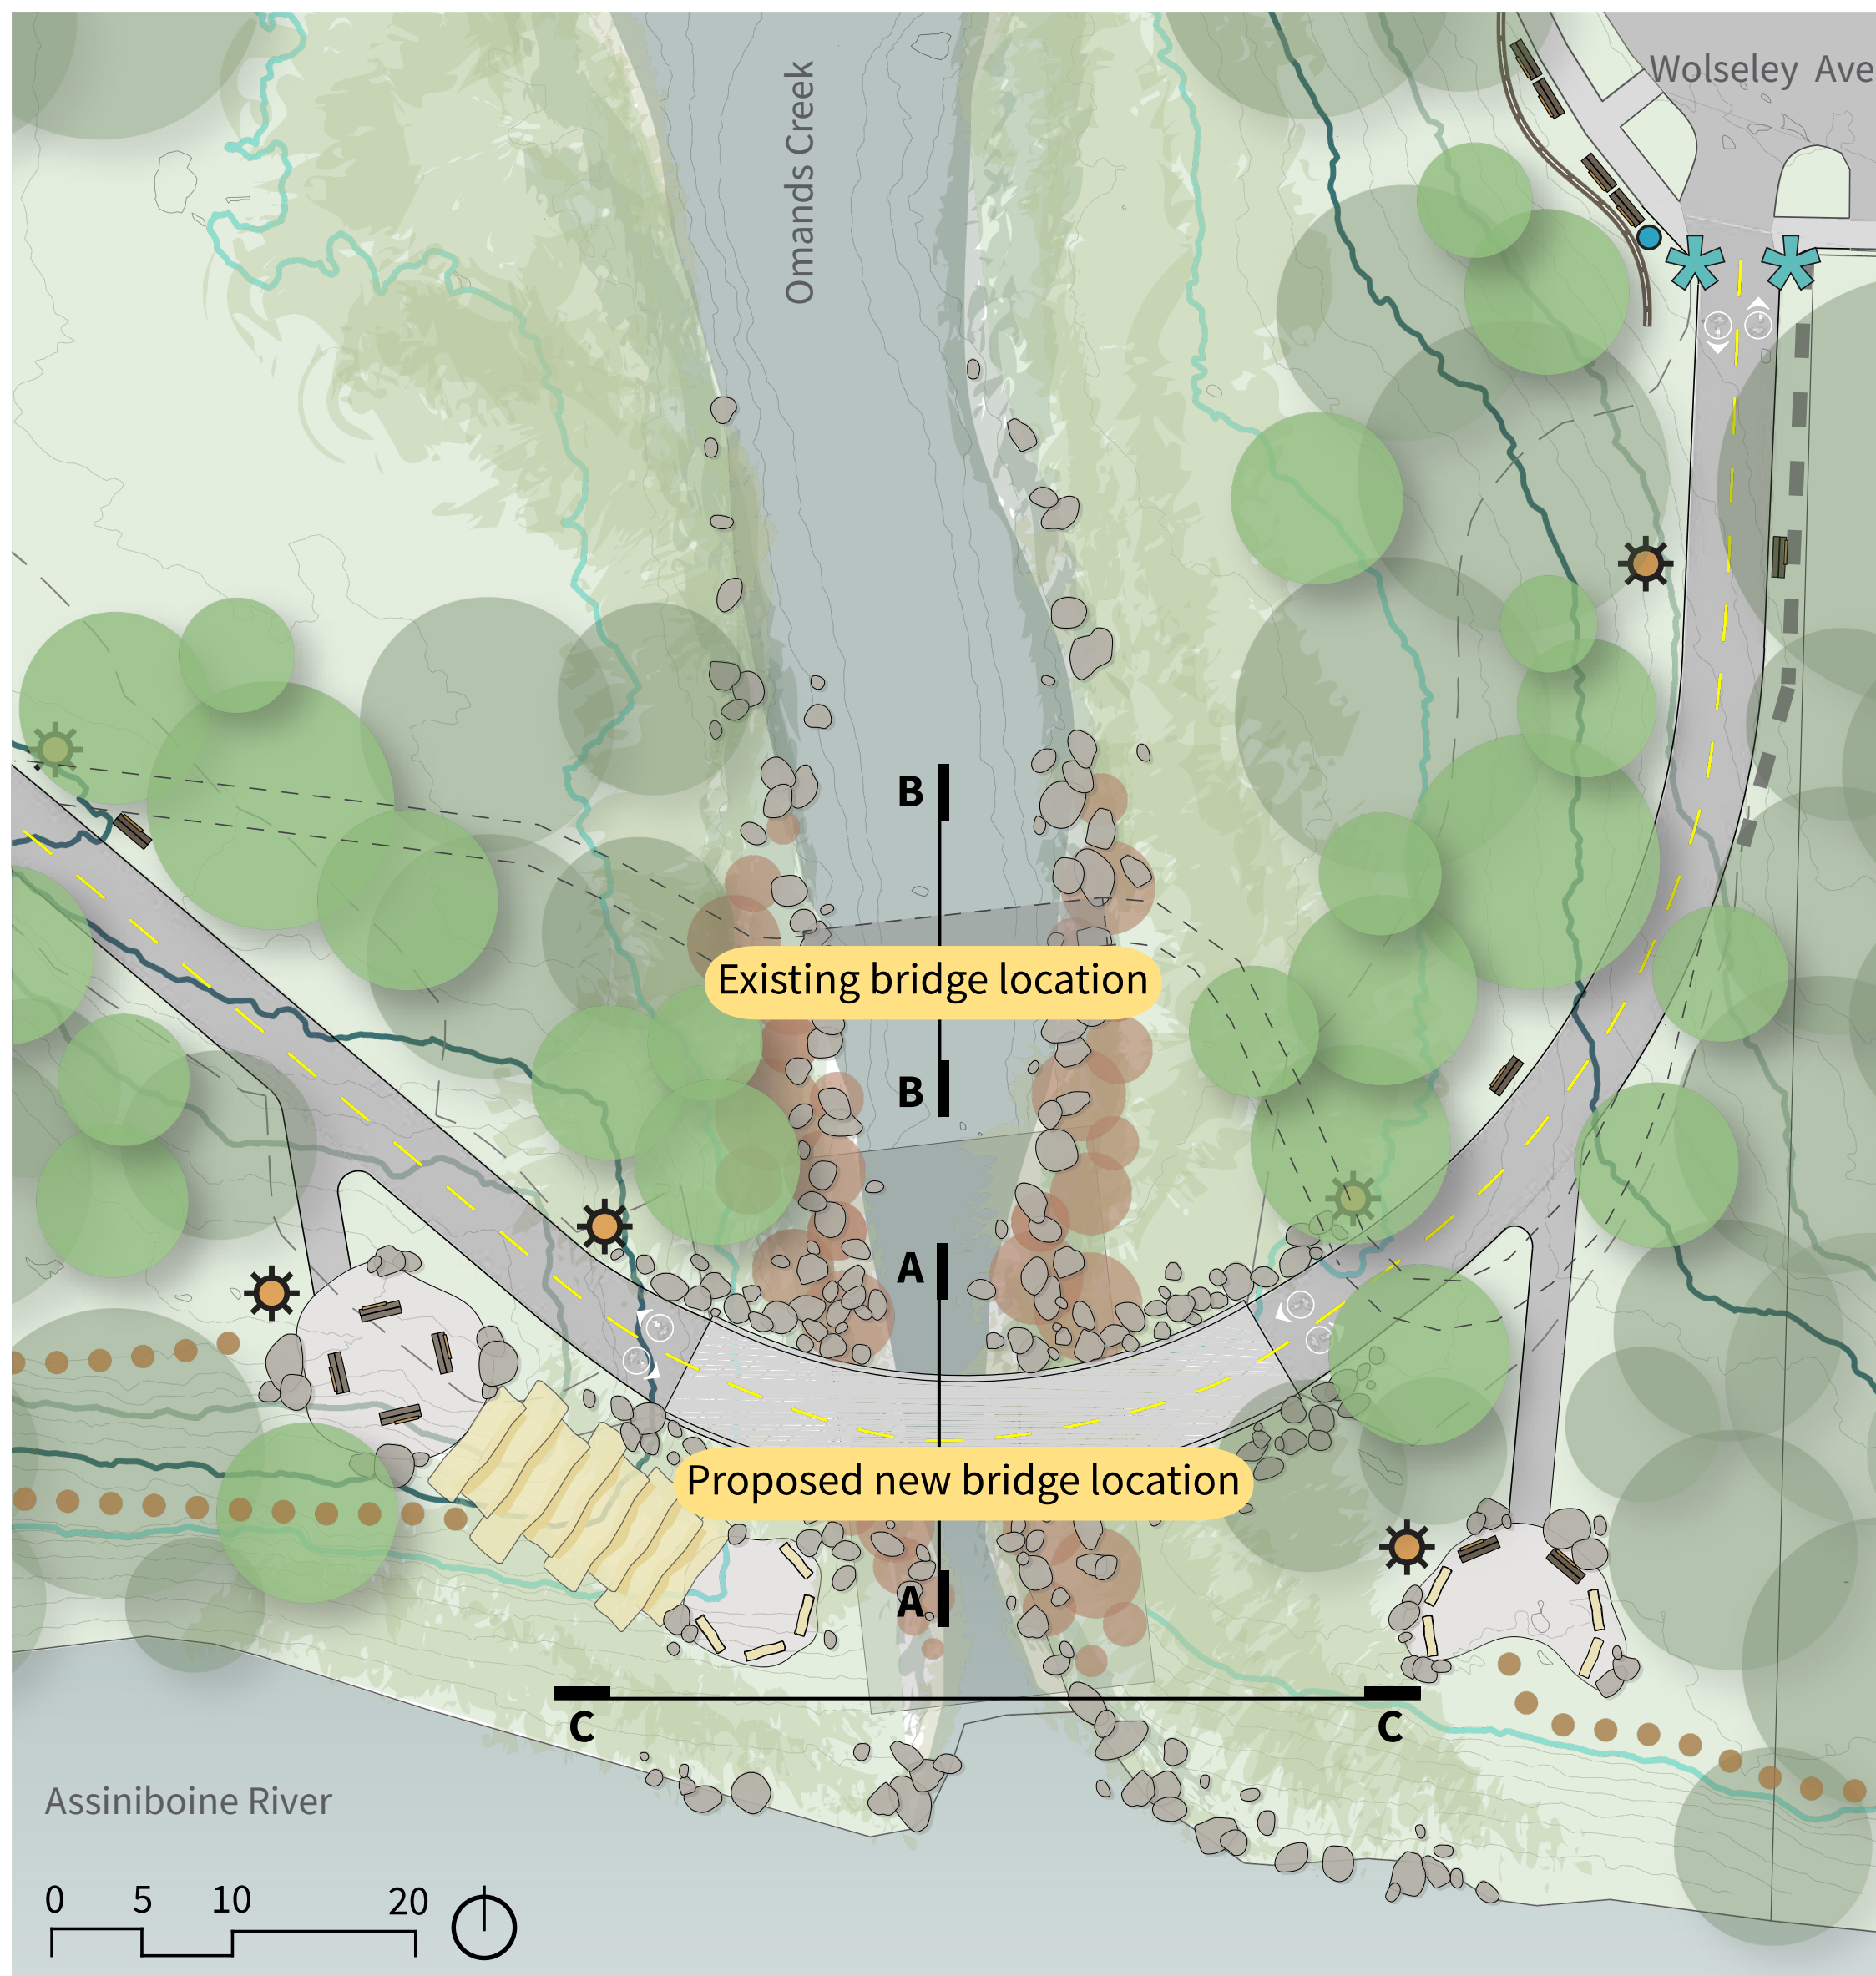

Section A-A: New bridge width

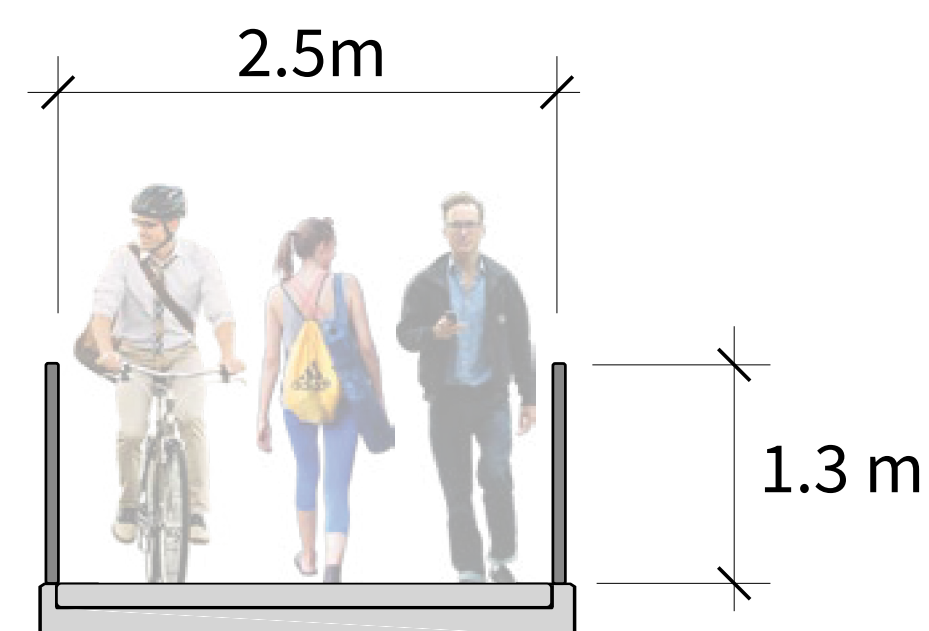

Section B-B: Existing bridge width