


Option 2 (alternate): Multi-use path on west
+ sidewalk on east

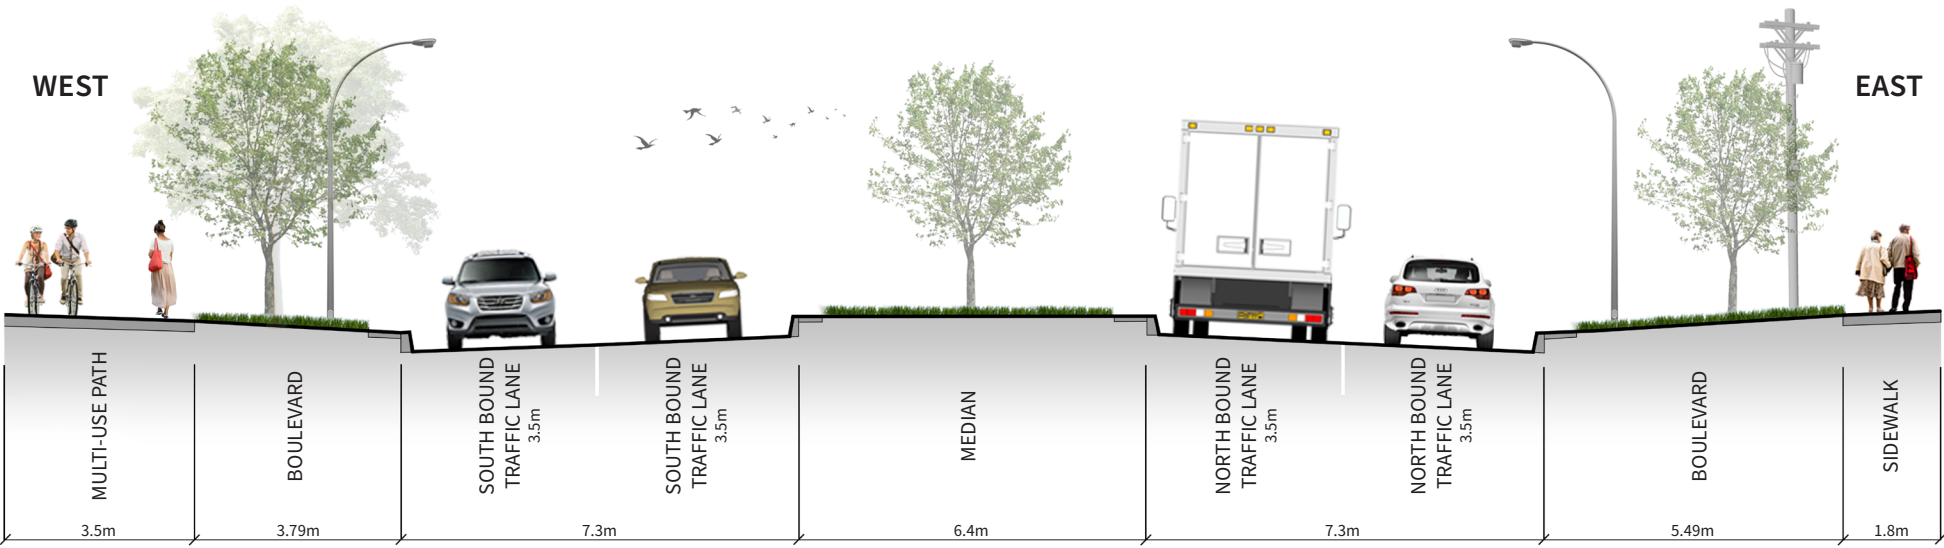

SECTION A-A | Looking North