


Option 1 (preferred): Sidewalk & bike path on west
+ sidewalk on east

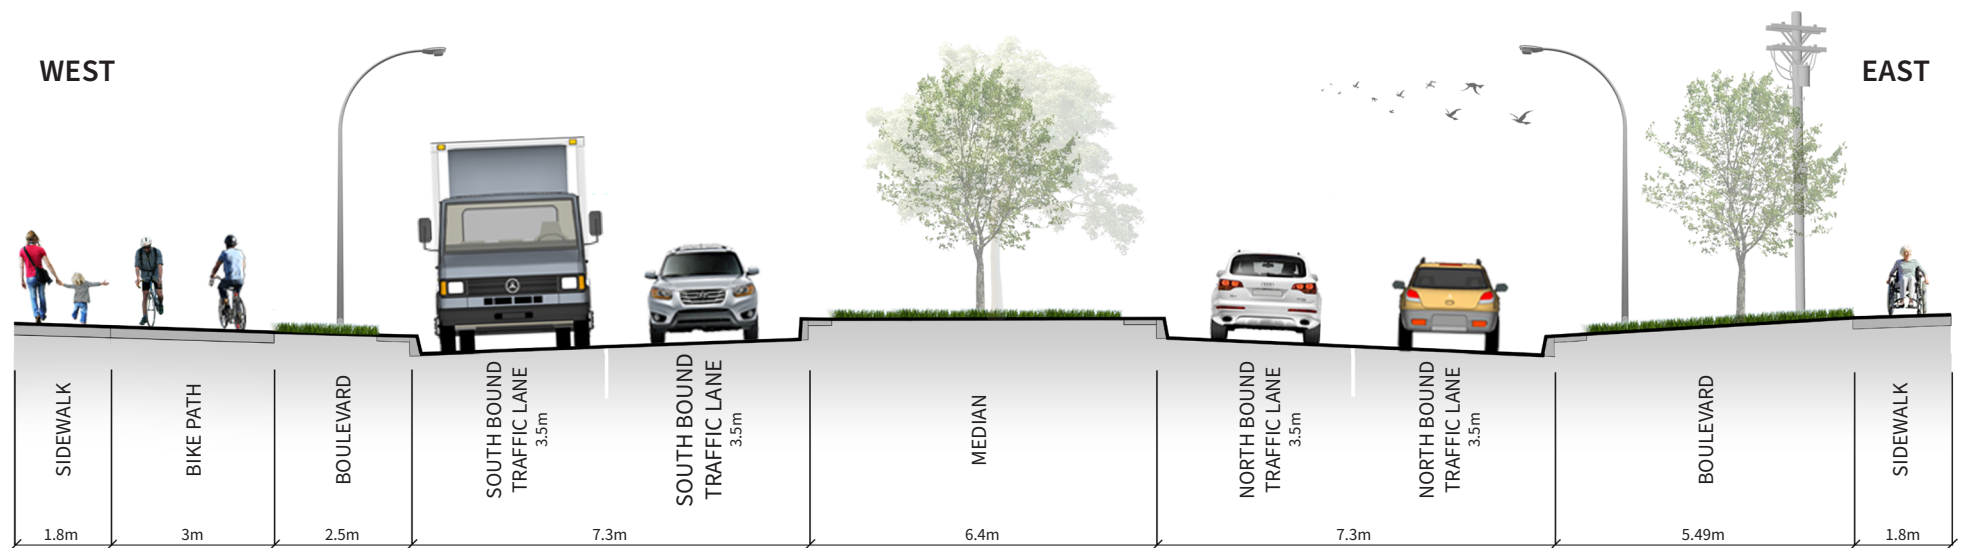

SECTION B-B | Looking North