Henderson Highway North Improvements Study

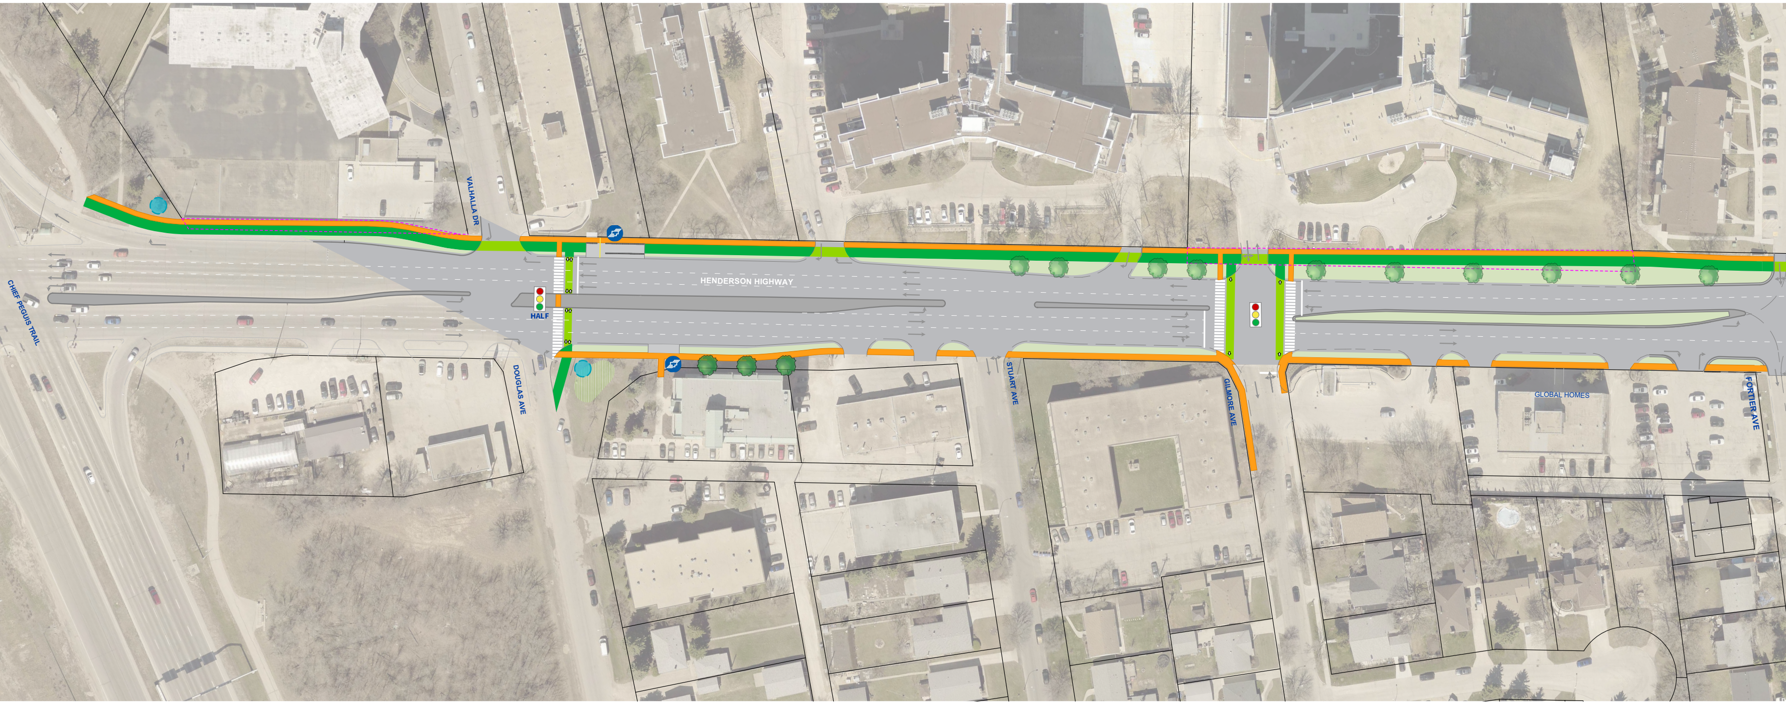
CHIEF PEGUIS TRAIL
VALHALLA DR
HENDERSON HIGHWAY
HALF
DOUGLAS AVE
STUART AVE
GILMORE AVE
GLOBAL HOMES
FORTIER AVE

LEGEND

🟩 PROPOSED BIKE PATH

🟧 PROPOSED SIDEWALK

🟩 PROPOSED BIKE LANE AT APPROACH

🟦 PROPOSED MULTI-USE PATH

⇳ PROPOSED CYCLING CROSSING

▥ PROPOSED PEDESTRIAN CROSSING

— EXISTING PROPERTY LINE

- - - PROPERTY REQUIRED

● PROPOSED TRANSIT STOP

X PROPOSED APPROACH CLOSURE

● POTENTIAL SEATING AREA

▥ PROPOSED MASS TREE PLANTINGS / NATURALIZED LANDSCAPE

● PROPOSED STREET TREES

🚦 EXISTING SIGNALIZED INTERS

🚦 NEW PROPOSED SIGNALIZED INTER

🚦 HALF PROPOSED HALF SIGNAL

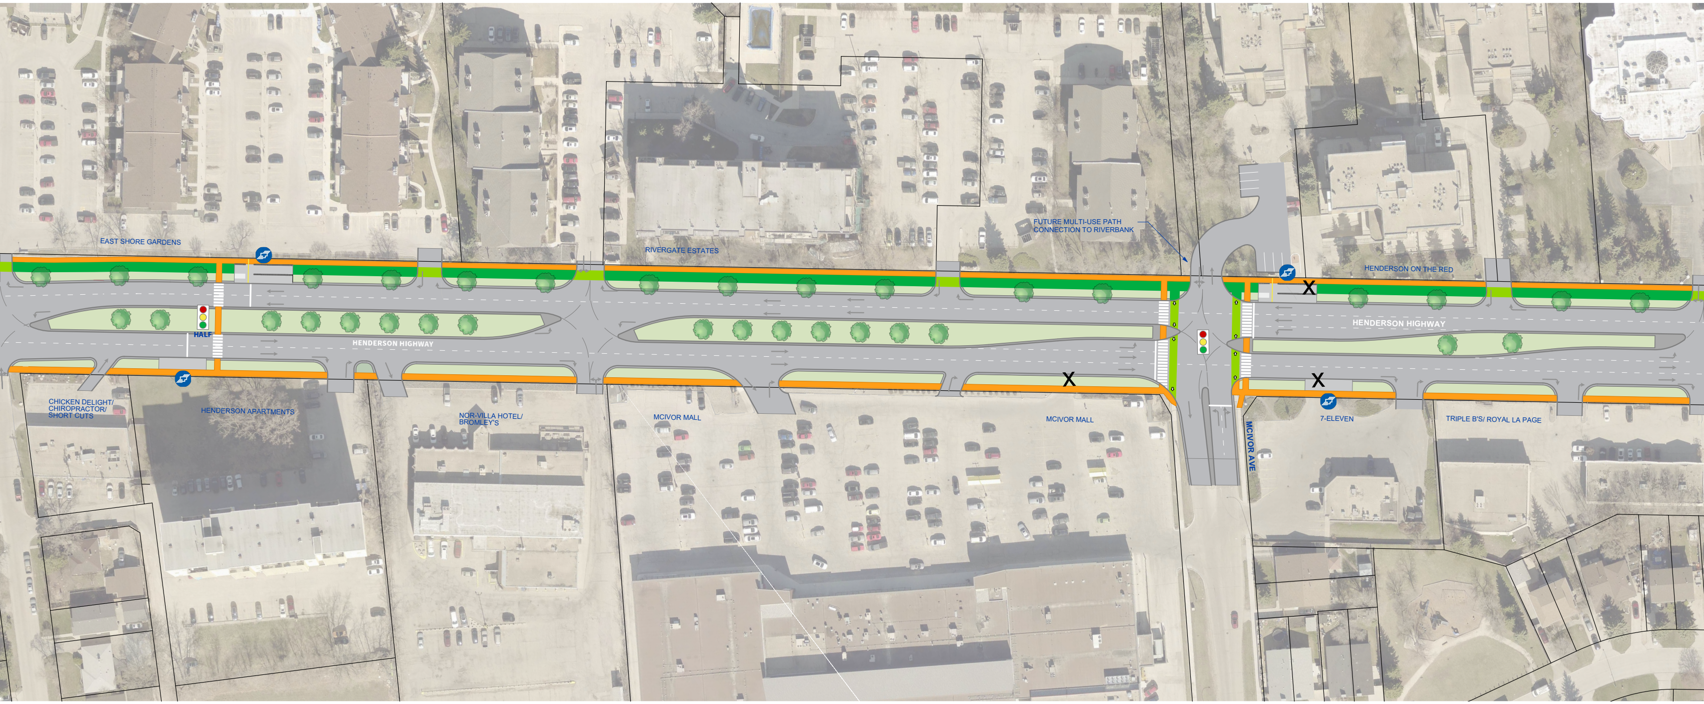
EAST SHORE GARDENS
RIVERGATE ESTATES
FUTURE MULTI-USE PATH CONNECTION TO RIVERBANK
HENDERSON ON THE RED
HENDERSON HIGHWAY
HALF
HENDERSON HIGHWAY
X
X
X
CHICKEN DELIGHT/ CHIROPRACTOR/ SHORT CUTS
HENDERSON APARTMENTS
NOR-VILLA HOTEL/ BROMLEY'S
MCIVOR MALL
MCIVOR MALL
MCIVOR AVE
7-ELEVEN
TRIPLE B'S/ ROYAL LA PAGE

ECTION

RSECTION

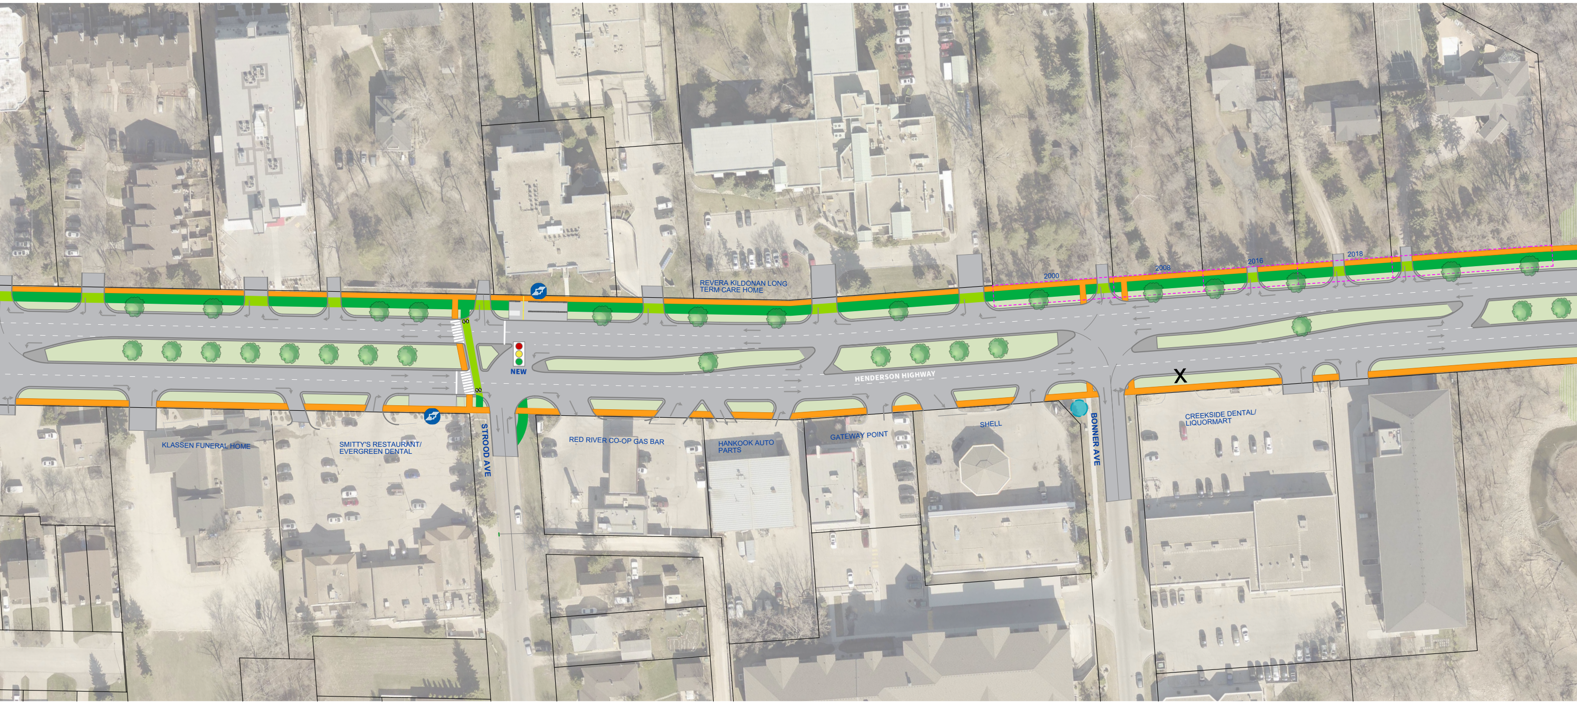
REVERA KILDONAN LONG TERM CARE HOME
2000
2008
2016
2018
NEW
HENDERSON HIGHWAY
X
KLASSEN FUNERAL HOME
SMITTY'S RESTAURANT/ EVERGREEN DENTAL
STROOD AVE
RED RIVER CO-OP GAS BAR
HANKOOK AUTO PARTS
GATEWAY POINT
SHELL
BONNER AVE
CREEKSIDE DENTAL/ LIQUORMART

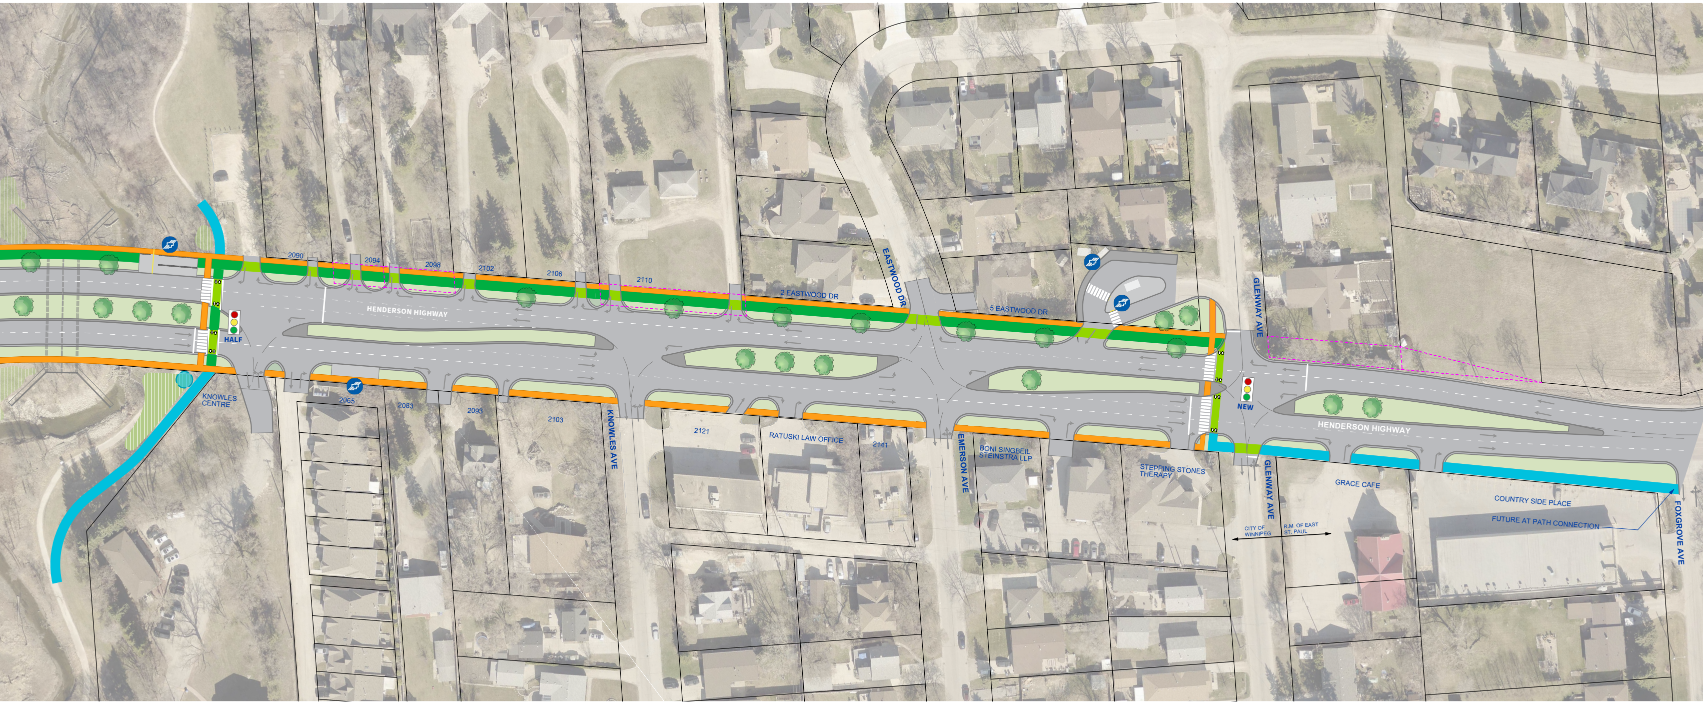
2090
2094
2098
2102
2106
2110
HENDERSON HIGHWAY
HALF
EASTWOOD DR
2 EASTWOOD DR
5 EASTWOOD DR
GLENWAY AVE
NEW
HENDERSON HIGHWAY
KNOWLES CENTRE
2065
2083
2093
2103
KNOWLES AVE
2121
RATUSKI LAW OFFICE
2141
EMERSON AVE
BONI SINGBEIL STEINSTRA LLP
STEPPING STONES THERAPY
GLENWAY AVE
CITY OF WINNIPEG
R.M. OF EAST ST. PAUL
GRACE CAFE
COUNTRY SIDE PLACE
FUTURE AT PATH CONNECTION
FOXGROVE AVE