

Chief Peguis Trail to Gilmore Avenue




LEGEND

- EXISTING PROPERTY LINE
- PROPOSED PROPERTY LINE
- PROPOSED MULTI-USE PATH AS INDICATED IN OPTION 2
- PROPOSED SIDEWALK
- PEDESTRIAN/CYCLING CROSSING

- PROPOSED APPROACH CLOSURE
- EXISTING SIGNALIZED INTERSECTION
- PROPOSED SIGNALIZED INTERSECTION

- PROPOSED TRANSIT STOP
- PROPOSED HALF SIGNAL


Fortier Avenue to McIvor Avenue

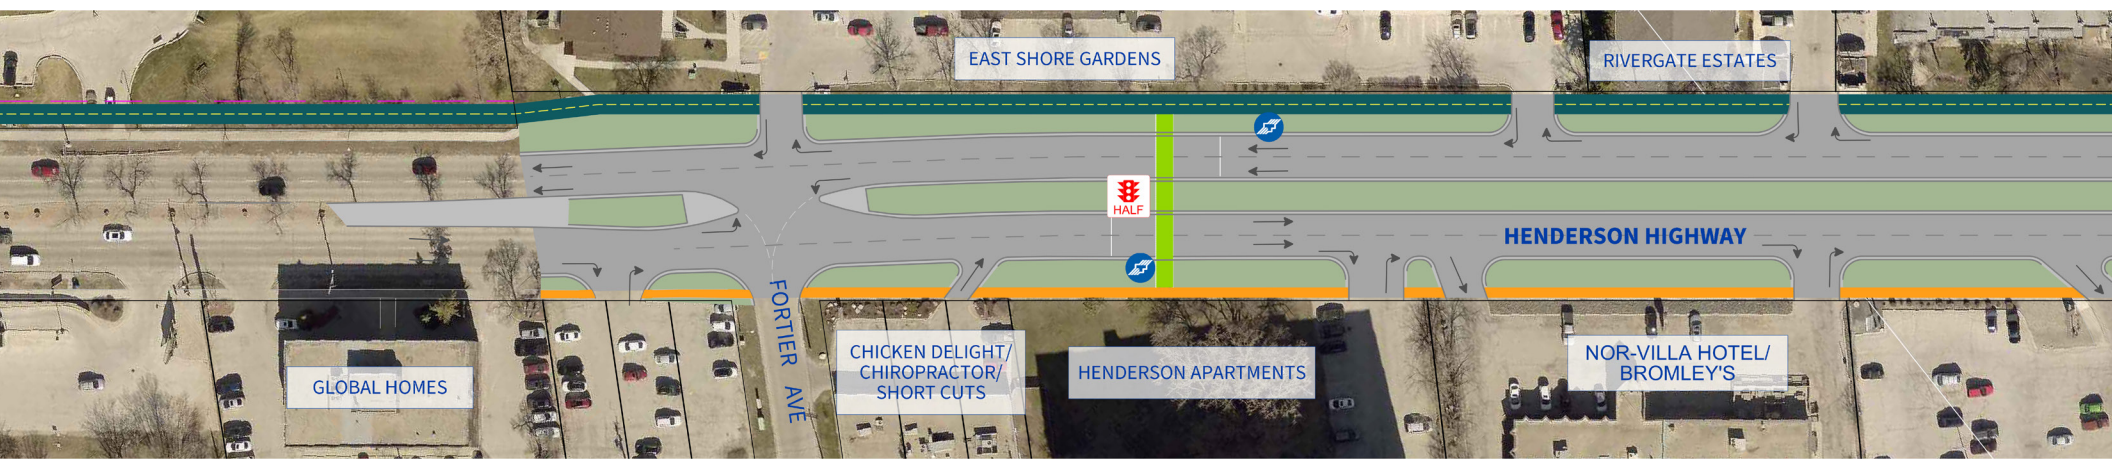

LEGEND

- | | | | | | |
|--|--|--|----------------------------------|--|-----------------------|
| | EXISTING PROPERTY LINE | | PROPOSED APPROACH CLOSURE | | PROPOSED TRANSIT STOP |
| | PROPOSED PROPERTY LINE | | EXISTING SIGNALIZED INTERSECTION | | PROPOSED HALF SIGNAL |
| | PROPOSED MULTI-USE PATH AS INDICATED IN OPTION 2 | | PROPOSED SIGNALIZED INTERSECTION | | |
| | PROPOSED SIDEWALK | | | | |
| | PEDESTRIAN/CYCLING CROSSING | | | | |


McIvor Avenue to Strood Avenue

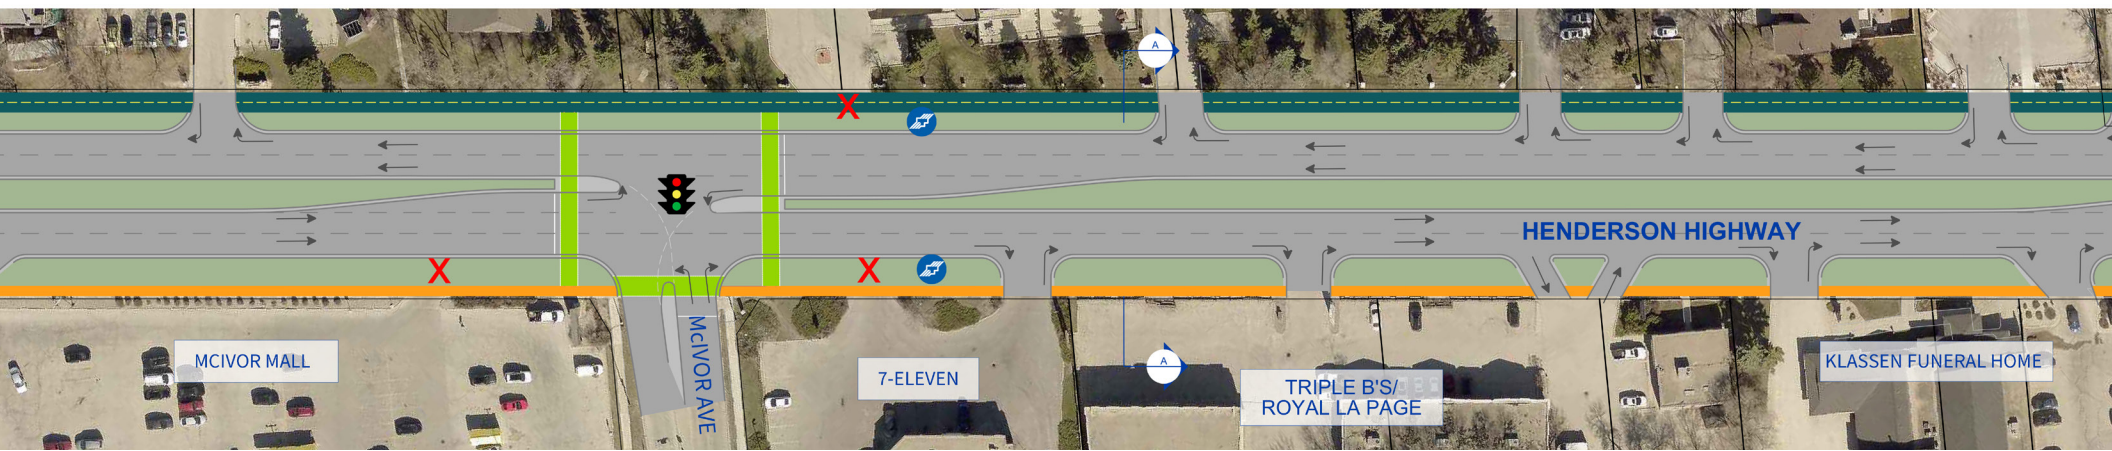

LEGEND

- | | | | | | |
|--|--|--|----------------------------------|--|-----------------------|
| | EXISTING PROPERTY LINE | | PROPOSED APPROACH CLOSURE | | PROPOSED TRANSIT STOP |
| | PROPOSED PROPERTY LINE | | EXISTING SIGNALIZED INTERSECTION | | PROPOSED HALF SIGNAL |
| | PROPOSED MULTI-USE PATH AS INDICATED IN OPTION 2 | | PROPOSED SIGNALIZED INTERSECTION | | |
| | PROPOSED SIDEWALK | | | | |
| | PEDESTRIAN/CYCLING CROSSING | | | | |


Strood Avenue to Bonner Avenue

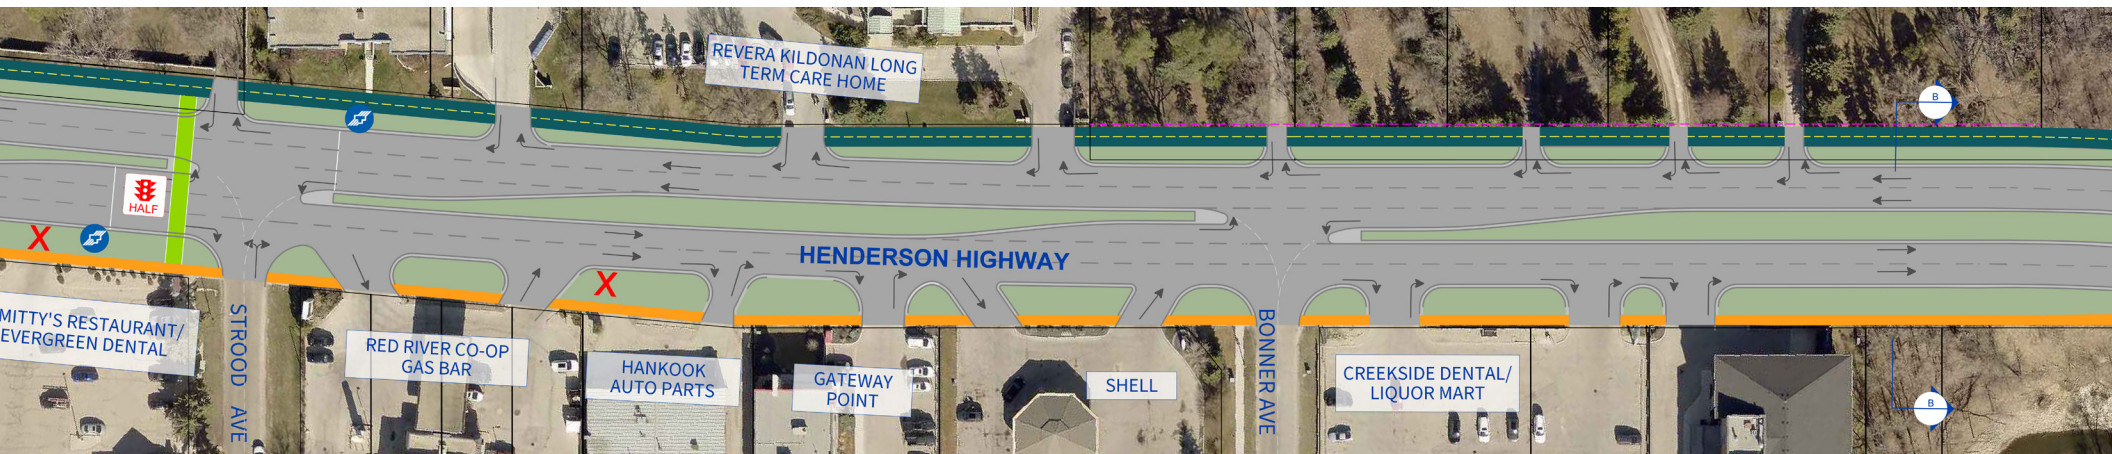

LEGEND

	EXISTING PROPERTY LINE		PROPOSED APPROACH CLOSURE		PROPOSED TRANSIT STOP
	PROPOSED PROPERTY LINE		EXISTING SIGNALIZED INTERSECTION		PROPOSED HALF SIGNAL
	PROPOSED MULTI-USE PATH AS INDICATED IN OPTION 2		PROPOSED SIGNALIZED INTERSECTION		
	PROPOSED SIDEWALK				
	PEDESTRIAN/CYCLING CROSSING				

Bunn's Creek to Glenway Avenue

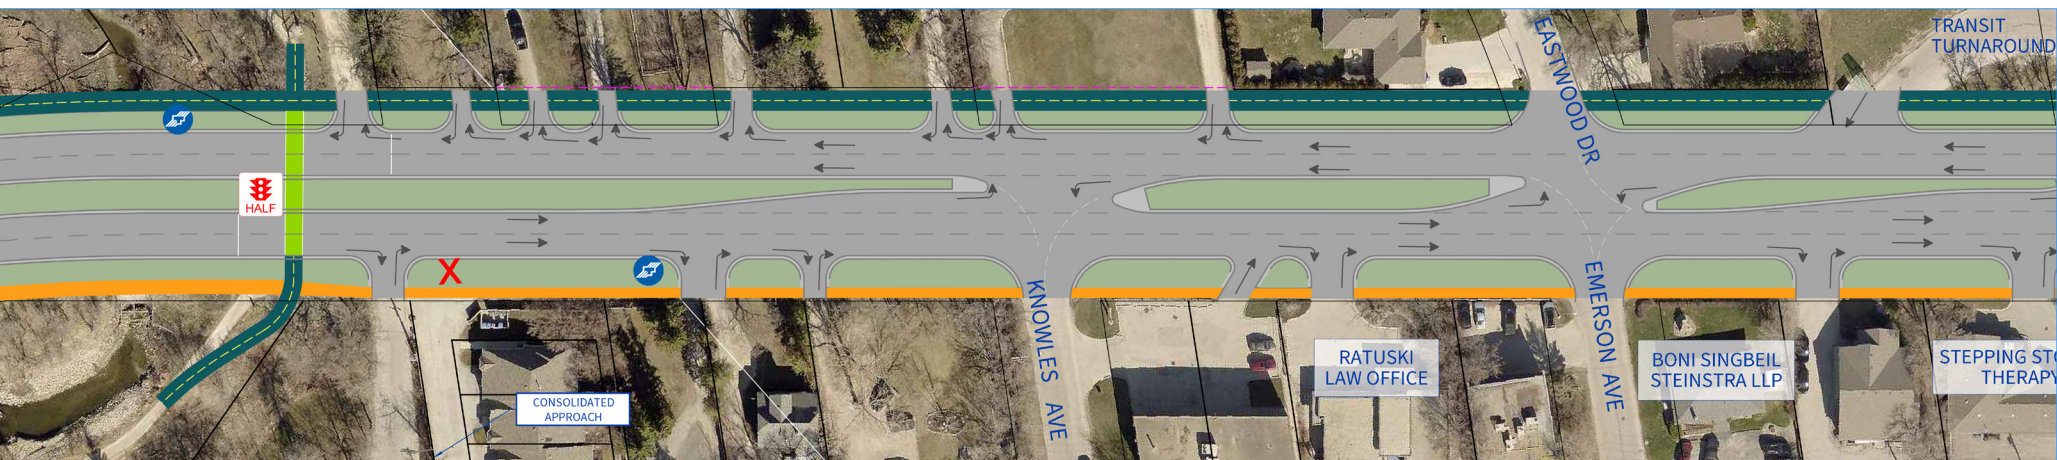

LEGEND

	EXISTING PROPERTY LINE		PROPOSED APPROACH CLOSURE		PROPOSED TRANSIT STOP
	PROPOSED PROPERTY LINE		EXISTING SIGNALIZED INTERSECTION		PROPOSED HALF SIGNAL
	PROPOSED MULTI-USE PATH AS INDICATED IN OPTION 2		PROPOSED SIGNALIZED INTERSECTION		
	PROPOSED SIDEWALK				
	PEDESTRIAN/CYCLING CROSSING				


Glenway Avenue to Foxgrove Avenue



LEGEND

	EXISTING PROPERTY LINE		PROPOSED APPROACH CLOSURE		PROPOSED TRANSIT STOP
	PROPOSED PROPERTY LINE		EXISTING SIGNALIZED INTERSECTION		PROPOSED HALF SIGNAL
	PROPOSED MULTI-USE PATH AS INDICATED IN OPTION 2		PROPOSED SIGNALIZED INTERSECTION		
	PROPOSED SIDEWALK				
	PEDESTRIAN/CYCLING CROSSING				

Bunn's Creek crossing structure

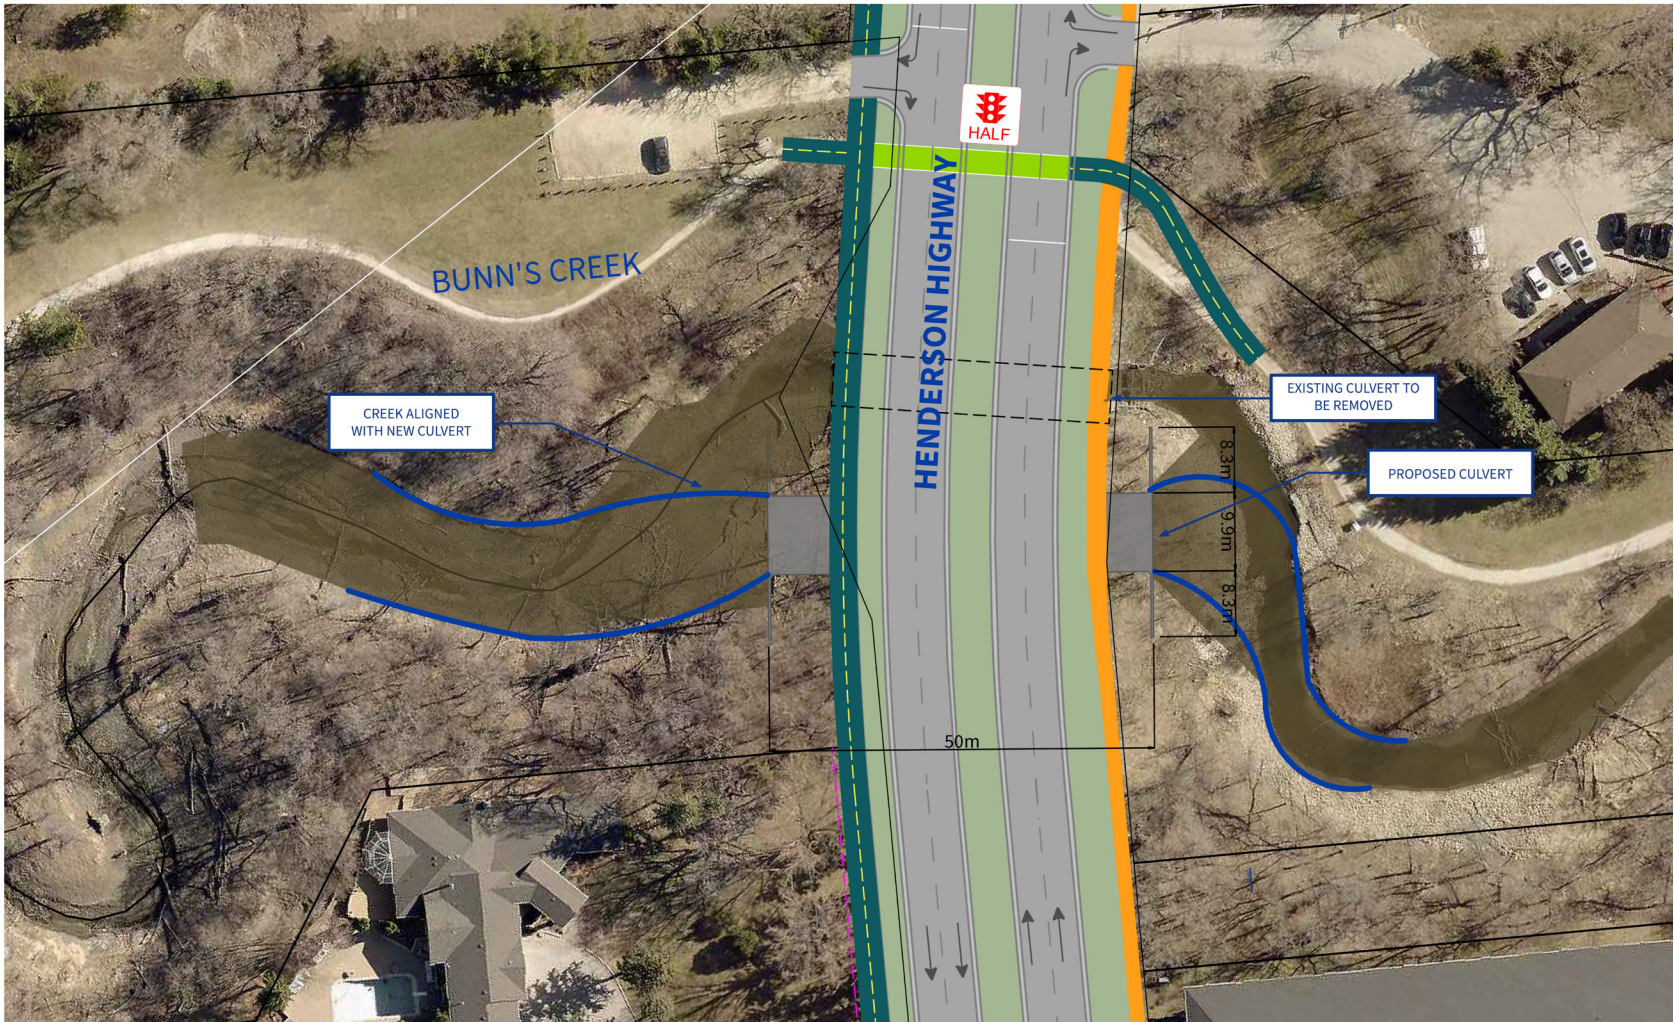

LEGEND

- | | | | | | |
|--|------------------------|--|--|--|----------------------|
| | EXISTING PROPERTY LINE | | PROPOSED MULTI-USE PATH AS INDICATED IN OPTION 2 | | PROPOSED HALF SIGNAL |
| | PROPOSED PROPERTY LINE | | PROPOSED SIDEWALK | | |